



**THE PORT AUTHORITY
OF NY & NJ**

Peter K. Swaneey
ENGINEERING PROGRAM MANAGER
WORLD TRADE CENTER
John P. ...
CHIEF MECHANICAL ENGINEER

Engineering Department
Design Division

**The World Trade
Center
Electrical/HVAC
Upgrade Program**

Title
**TOWER ONE AND TOWER TWO
LOW VOLTAGE SUBSTATIONS
CONSTRUCTION AND
INSTALLATION**

PLUMBING AND SPRINKLER

**SUBSTATION SS-75W
TOWER TWO
INSTALLATION PLAN**

No. Date Revision Approved


This drawing subject to conditions in contract.
All inventions, ideas, designs and methods
herein are reserved to Port Authority and may not
be used without its written consent.

W.B. R.L. H.M.C.D.
Designed by Drawn by Checked by

Date 5/1/95 Scale AS NOTED

Contract Number Drawing Number


WTC-802.071 PSR-13

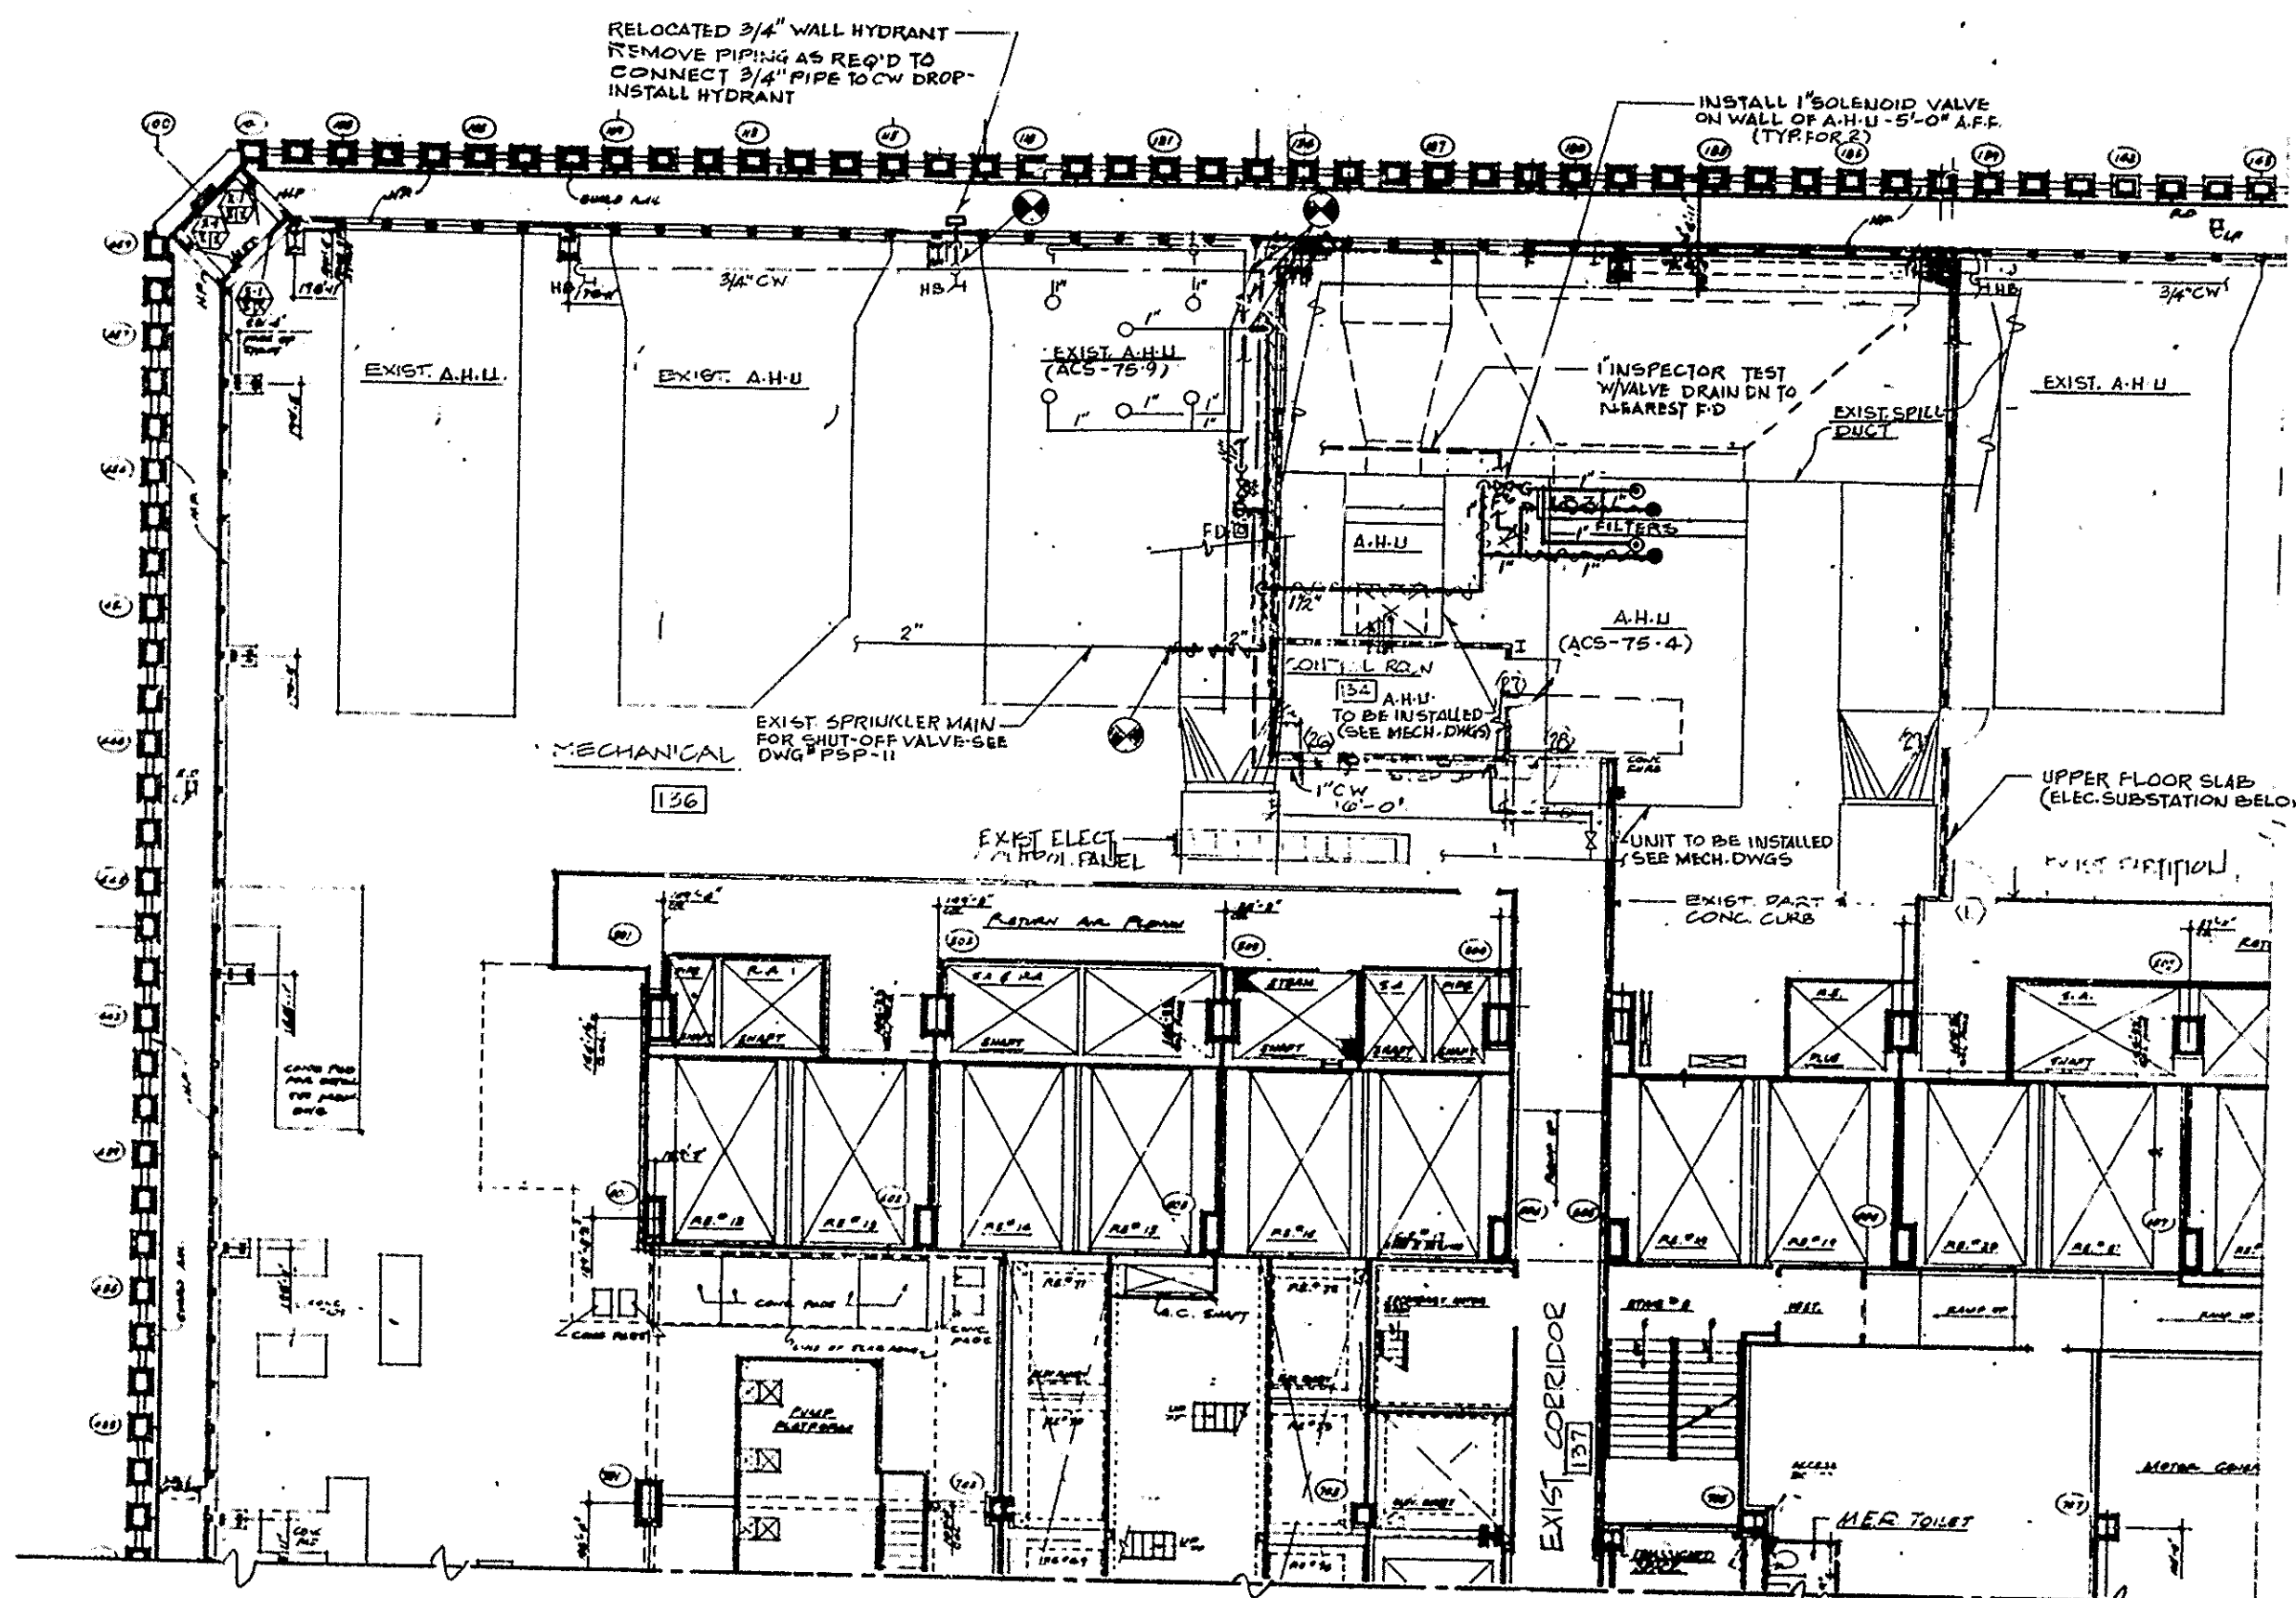

PART PLAN-75TH FLOOR



AREA OF WORK

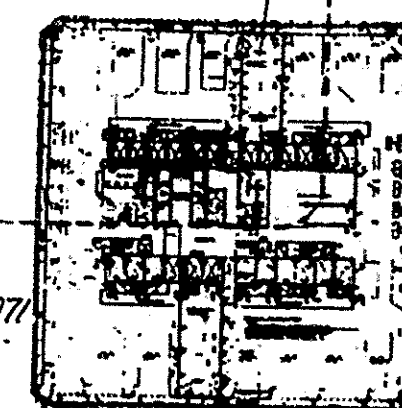

I HEREBY CERTIFY THAT THIS IS A TRUE AND CORRECT
COPY OF ONE OF THE CONTRACT DRAWINGS
CONSTITUTING A PART OF CONTRACT NO. WTC-802.071
IN THE FORM IN WHICH SAID DRAWINGS EXISTED AT
THE TIME THE SAID CONTRACT WAS EXECUTED BY
THE PARTIES.

DATE 6/2/95 *Santhan A. Aslam*
SPEC. WRITER

DATE 8/15/95 *Peter K. Swaneey*
ENGINEER OF DESIGN

**KEY PLAN
NO SCALE**